MOVING TOWARDS THE FUTURE

NORTH SANTA MONICA BOULEVARD RECONSTRUCTION PROJECT

SEPTEMBER 8, 2016

PROPOSED CONSTRUCTION PHASING

Two Segments:
West segment between Wilshire Blvd. and Alpine Dr.
East segment between Alpine Dr. and Doheny Dr.

WEST SEGMENT

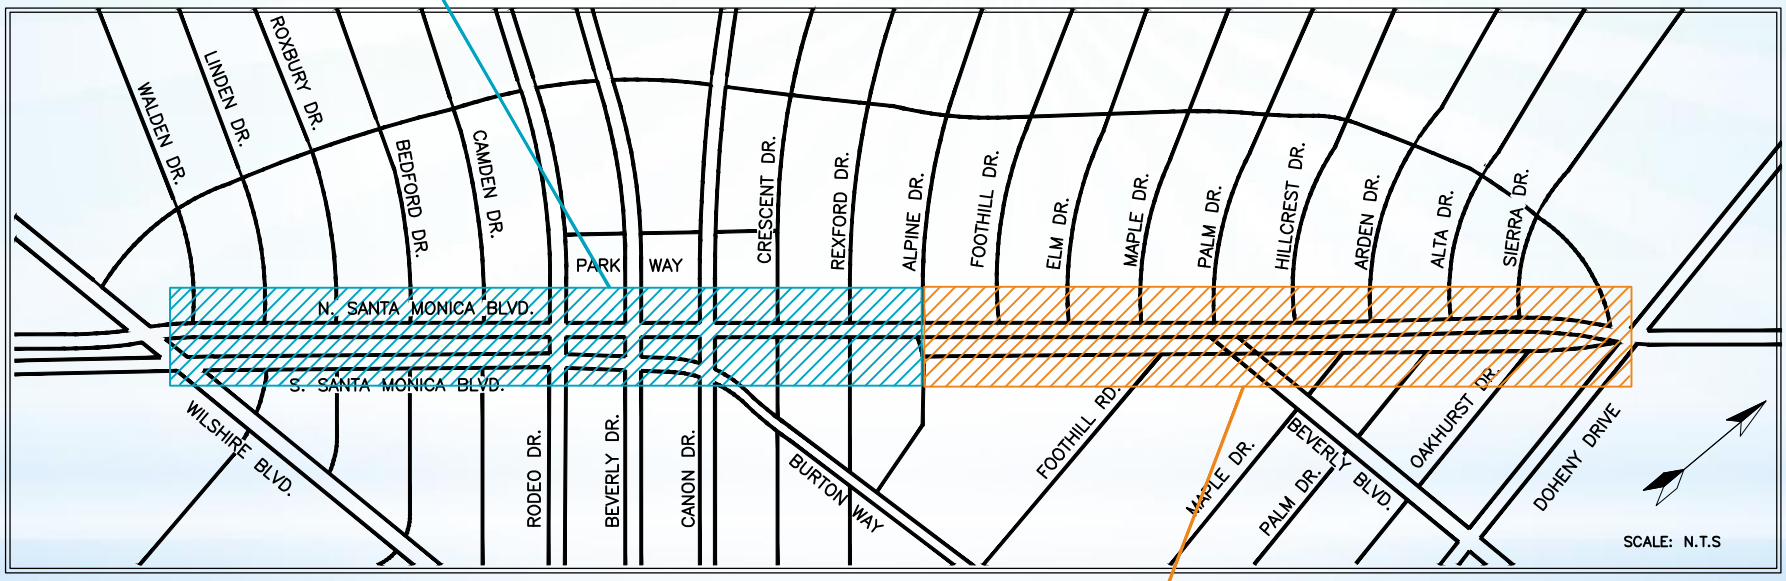

EAST SEGMENT

PHASE A

East Segment – Approx.74 Working Days

West Segment – Approx. 74 Working Days

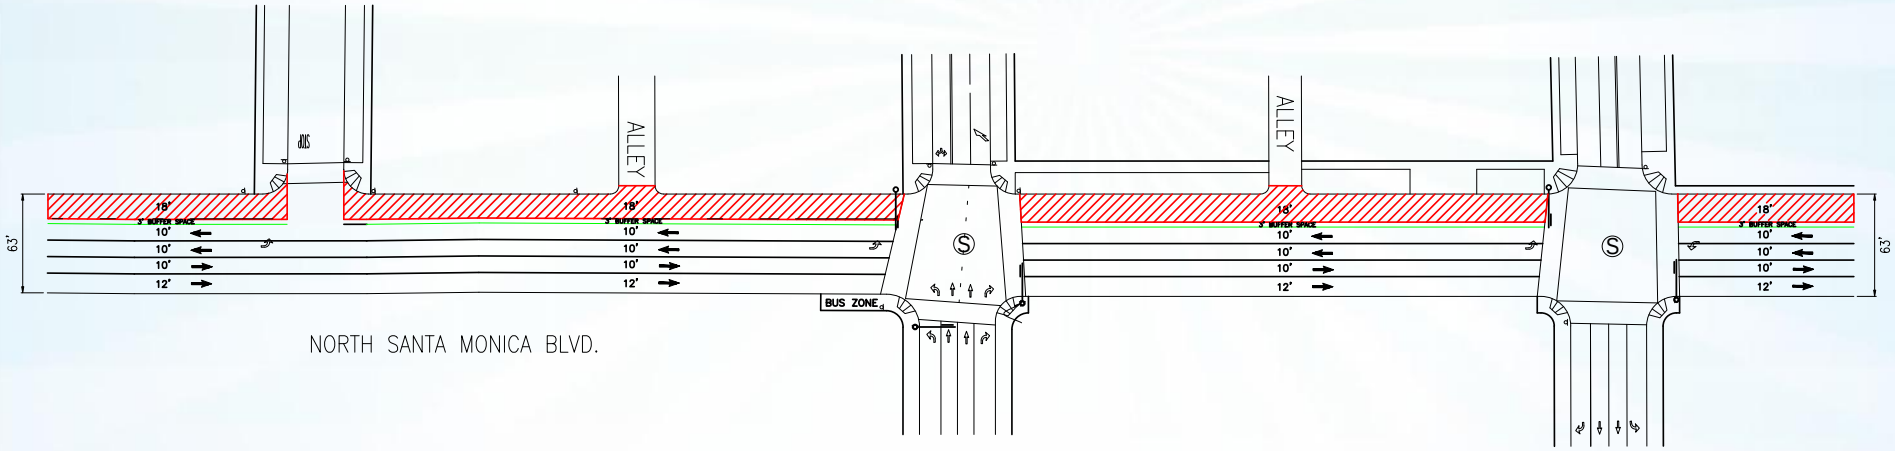

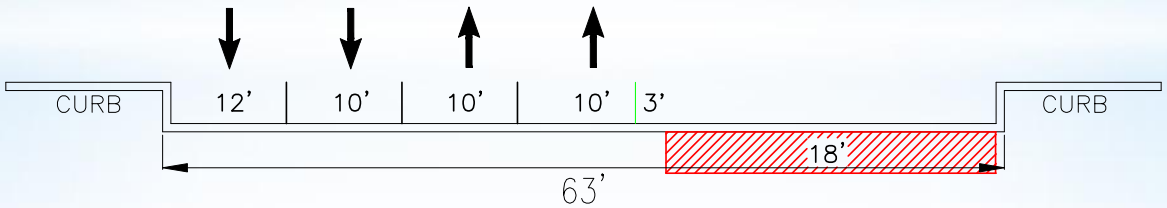

PHASE B

East Segment – Approx. 43 Working Days

West Segment – Approx. 48 Working Days

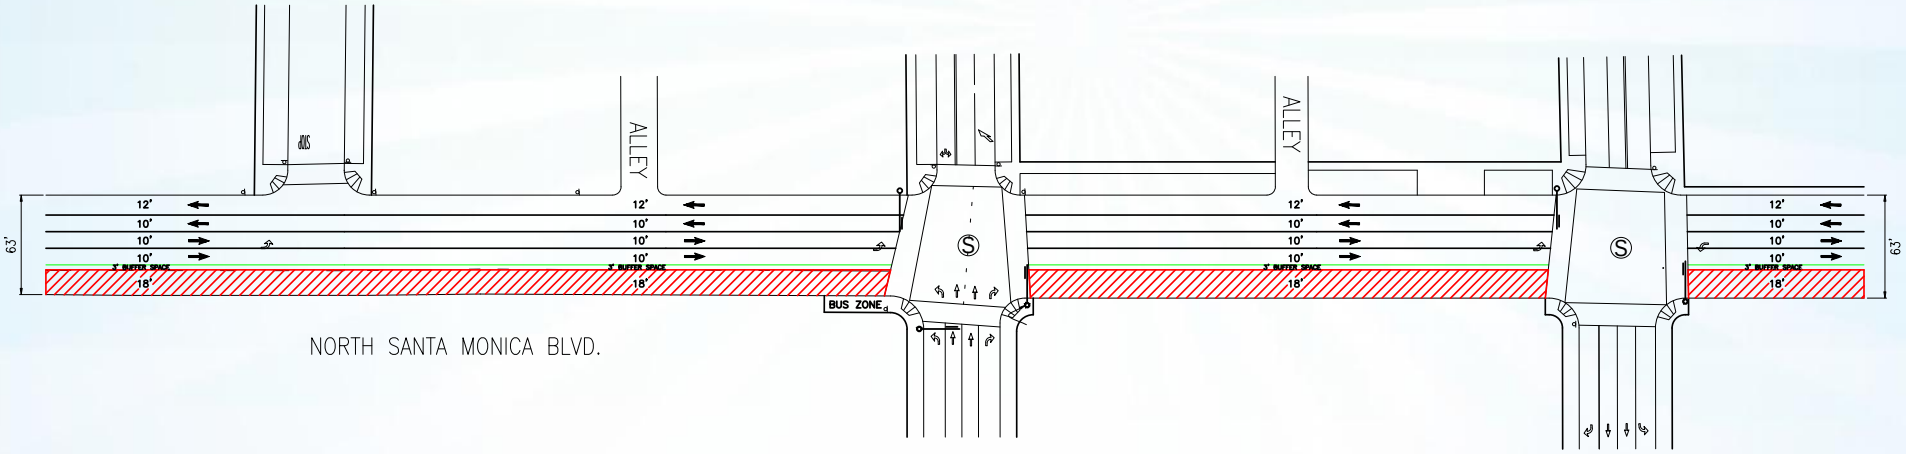

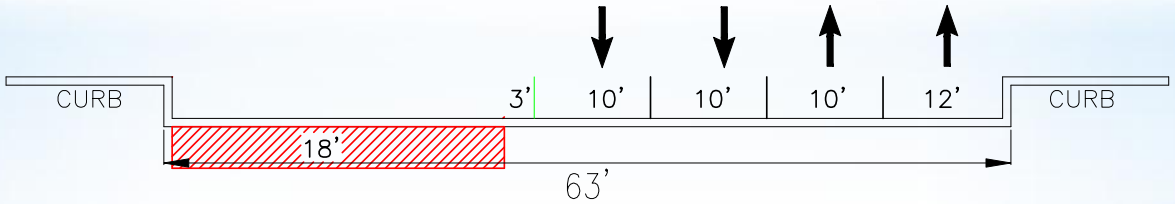

PHASE C

East Segment – Approx. 23 Working Days

West Segment – Approx. 23 Working Days

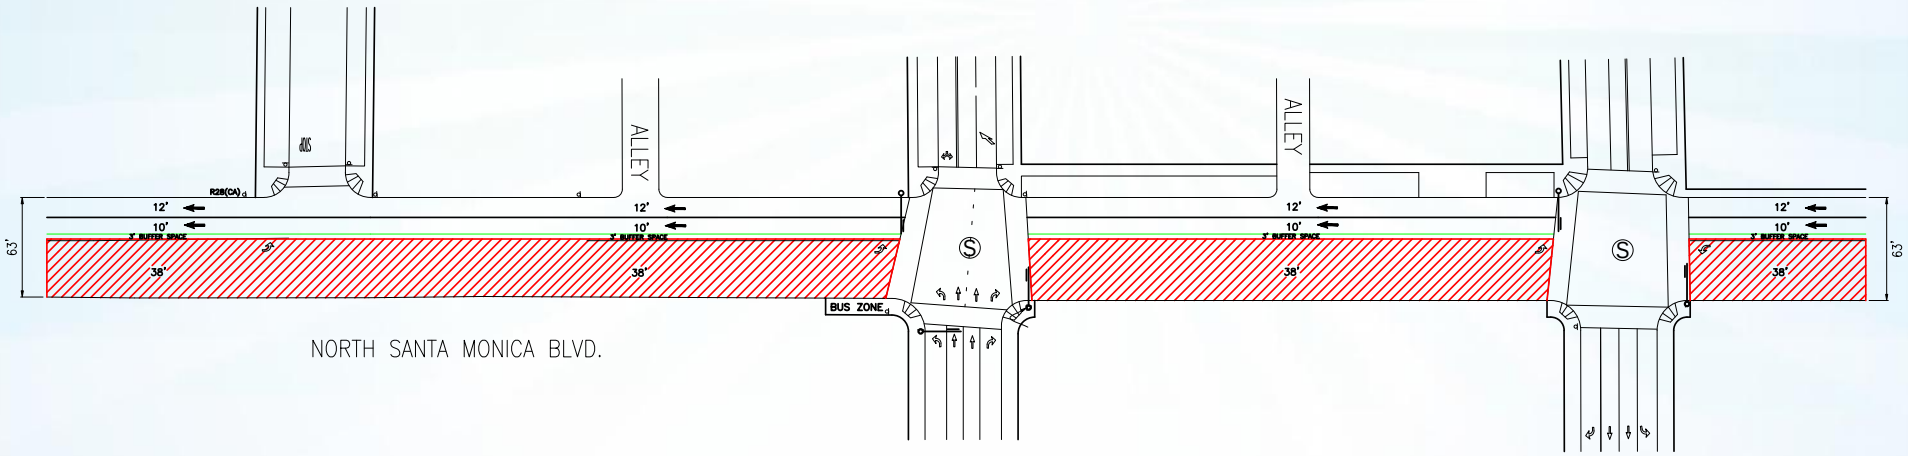

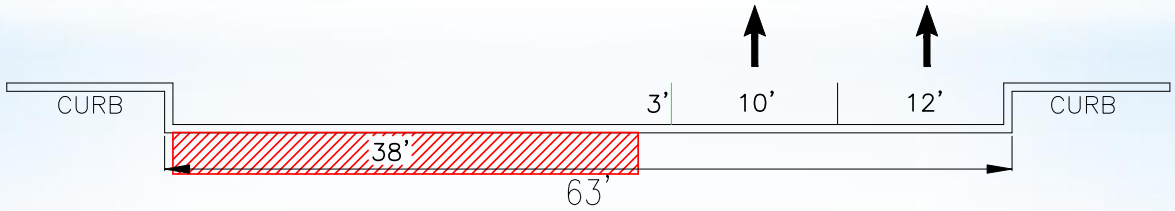

PHASE D

East Segment – 35 Working Days

West Segment – 39 Working Days

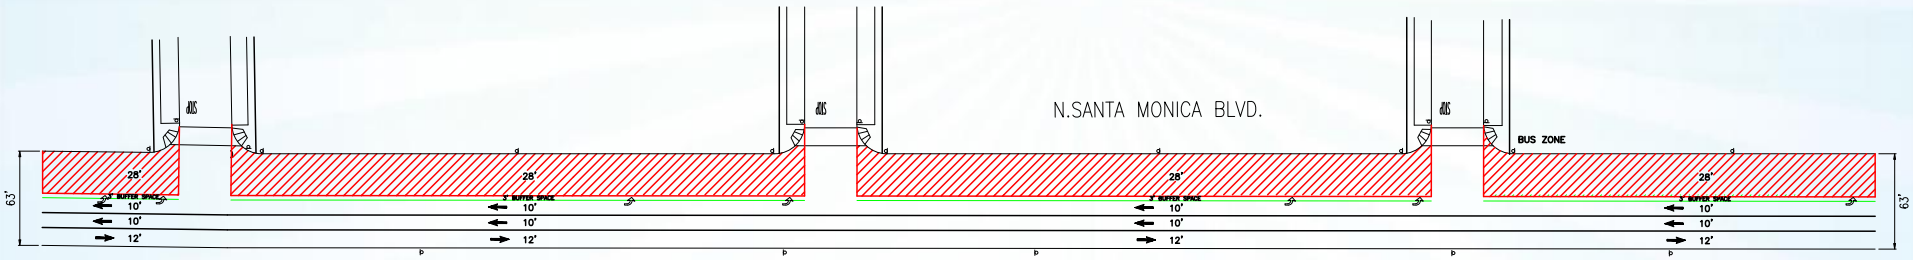

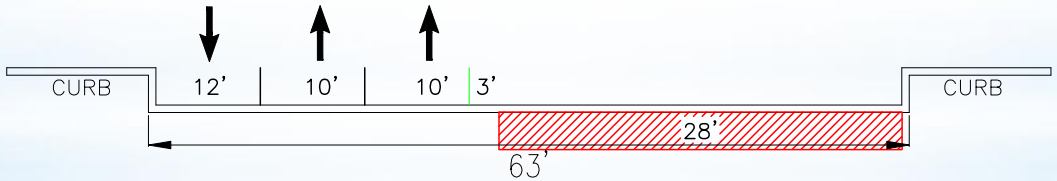

DETOUR

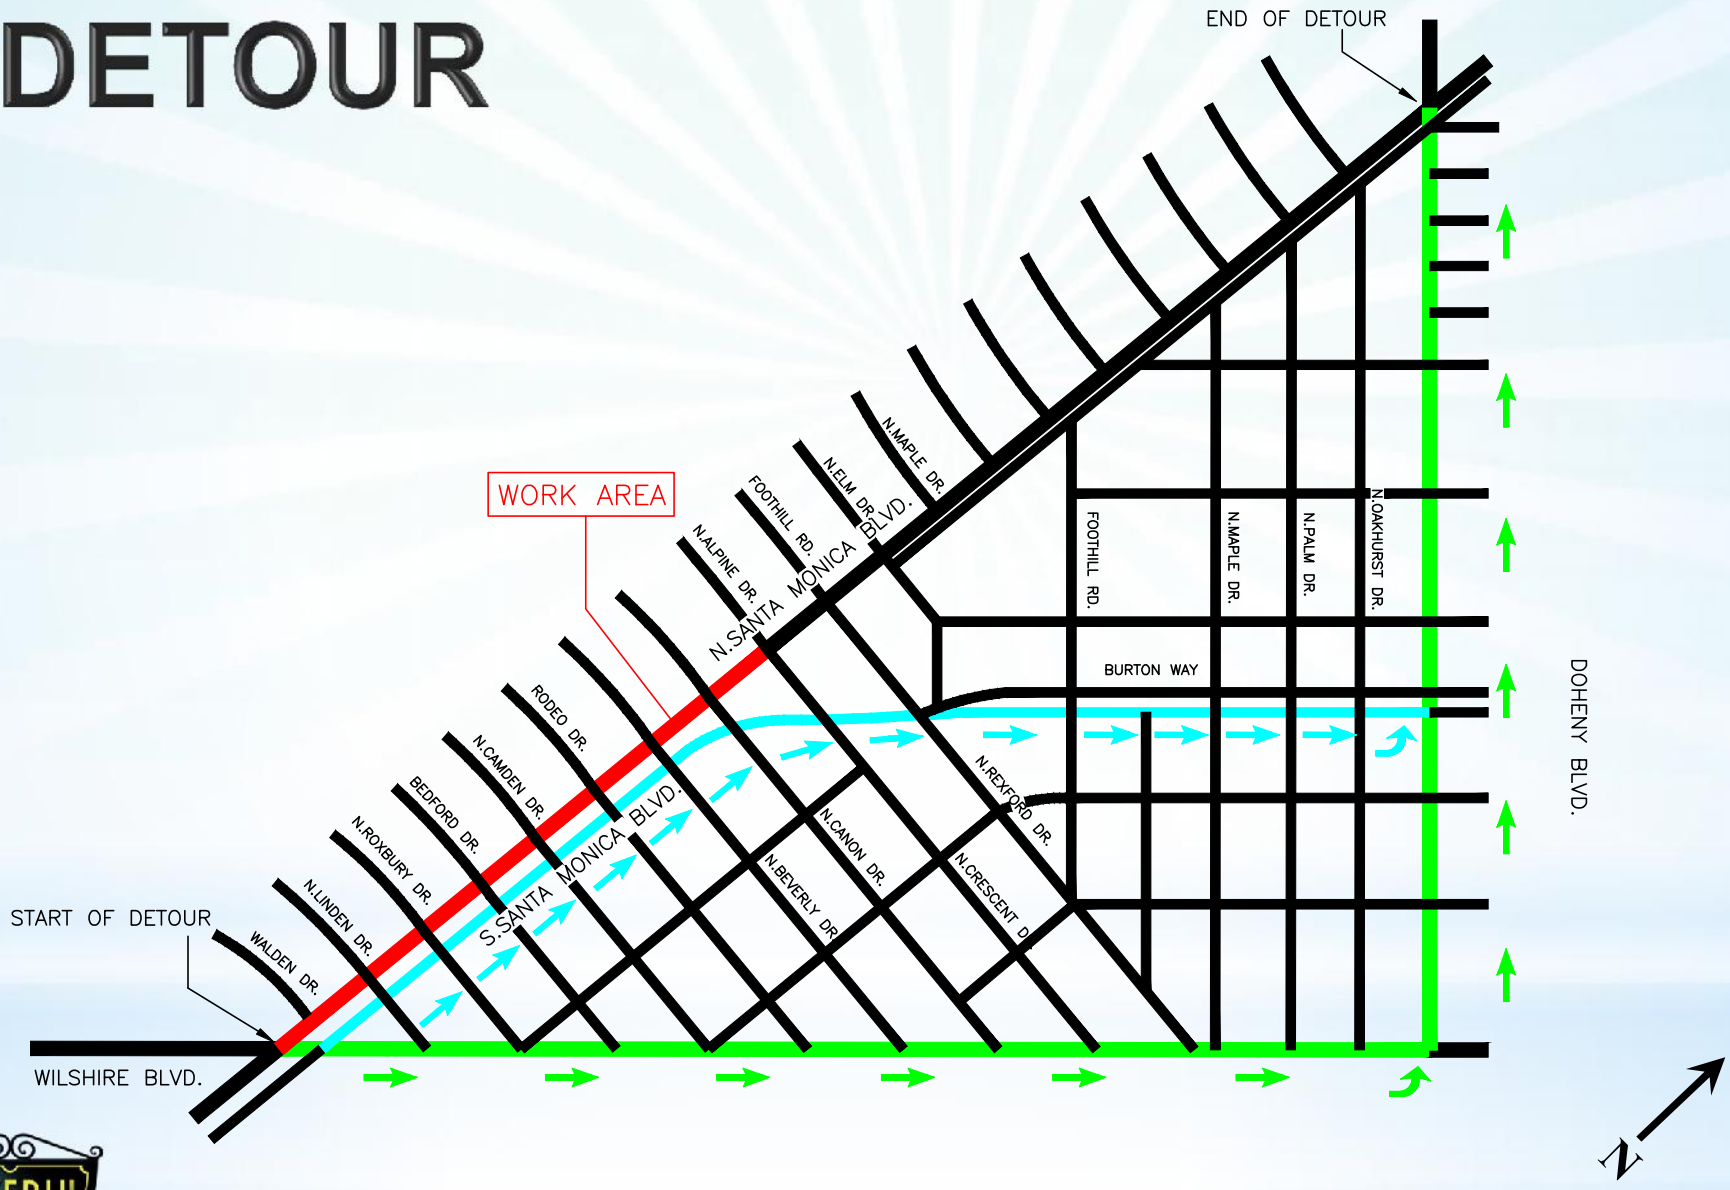
END OF DETOUR
DOHENY BLVD.
N.OAKHURST DR.
N.PALM DR.
N.MAPLE DR.
FOOTHILL RD.
BURTON WAY
N.REXFORD DR.
N.CRESCENT D
N.CANON DR.
N.BEVERLY DR.
N.MAPLE DR.
N.ELM DR.
FOOTHILL RD.
N.ALPINE DR.
N.SANTA MONICA BLVD.
WORK AREA
RODEO DR.
N.CAMDEN DR.
BEDFORD DR.
N.ROXBURY DR.
N.LINDEN DR.
WALDEN DR.
S.SANTA MONICA BLVD.
START OF DETOUR
WILSHIRE BLVD.
N

EAST V. WEST

- Schedule Comparison
  - Holiday Season
  - Metro Construction
  - Start Date
  - Waldorf Astoria

SCHEDULE

OPTION 1 - West Segment Start

OPTION 2 - East Segment Start

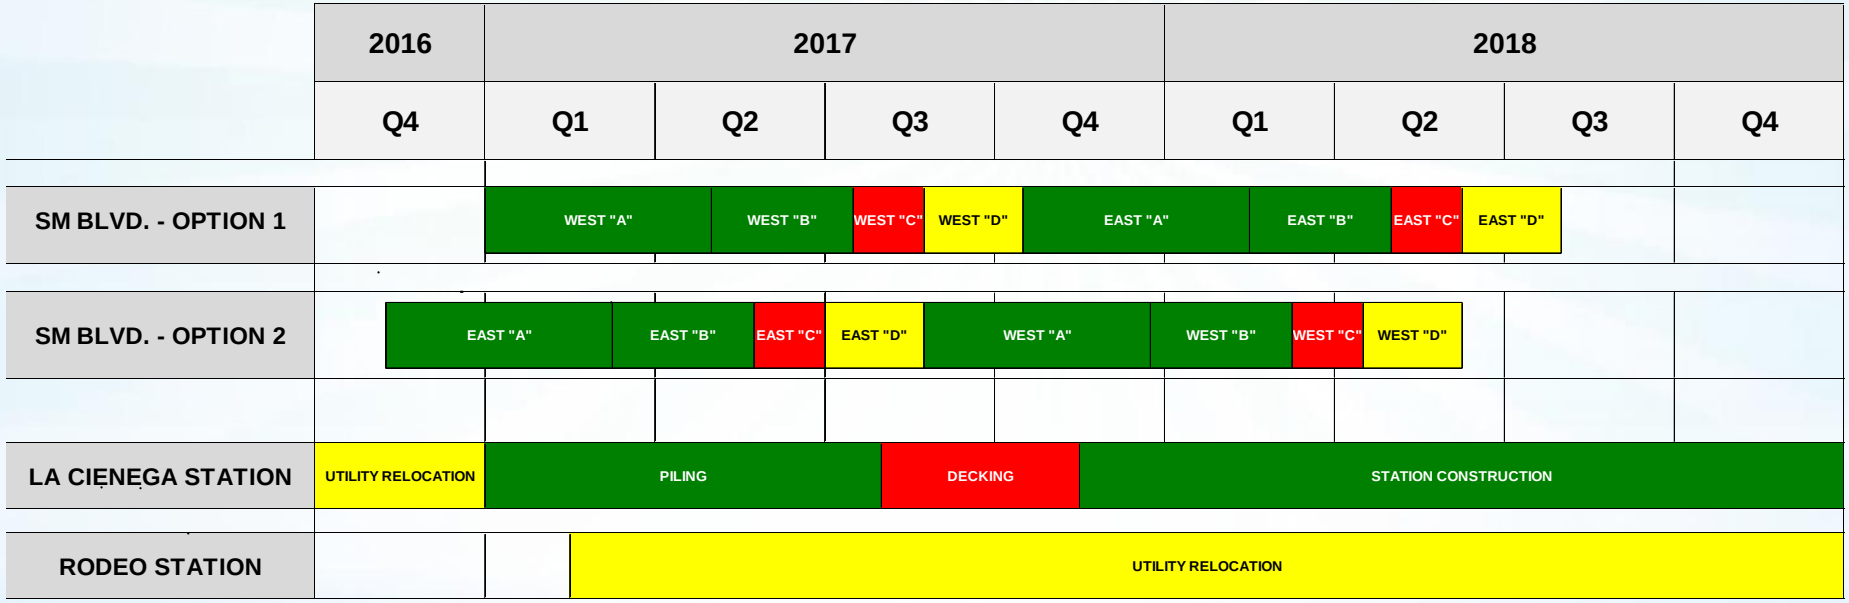

CONSTRUCTION MITIGATION

- Public Notification
- Neighborhood Traffic Control Options
- South Santa Monica Blvd. Parking Strategies and access to Business Triangle

NEXT STEPS

Public Works Commission

September 8, 2016

Ongoing Community Outreach

Triangle Businesses (TBD)
North & South Homeowners (TBD)

City Council Study Session

October 4, 2016

QUESTIONS?